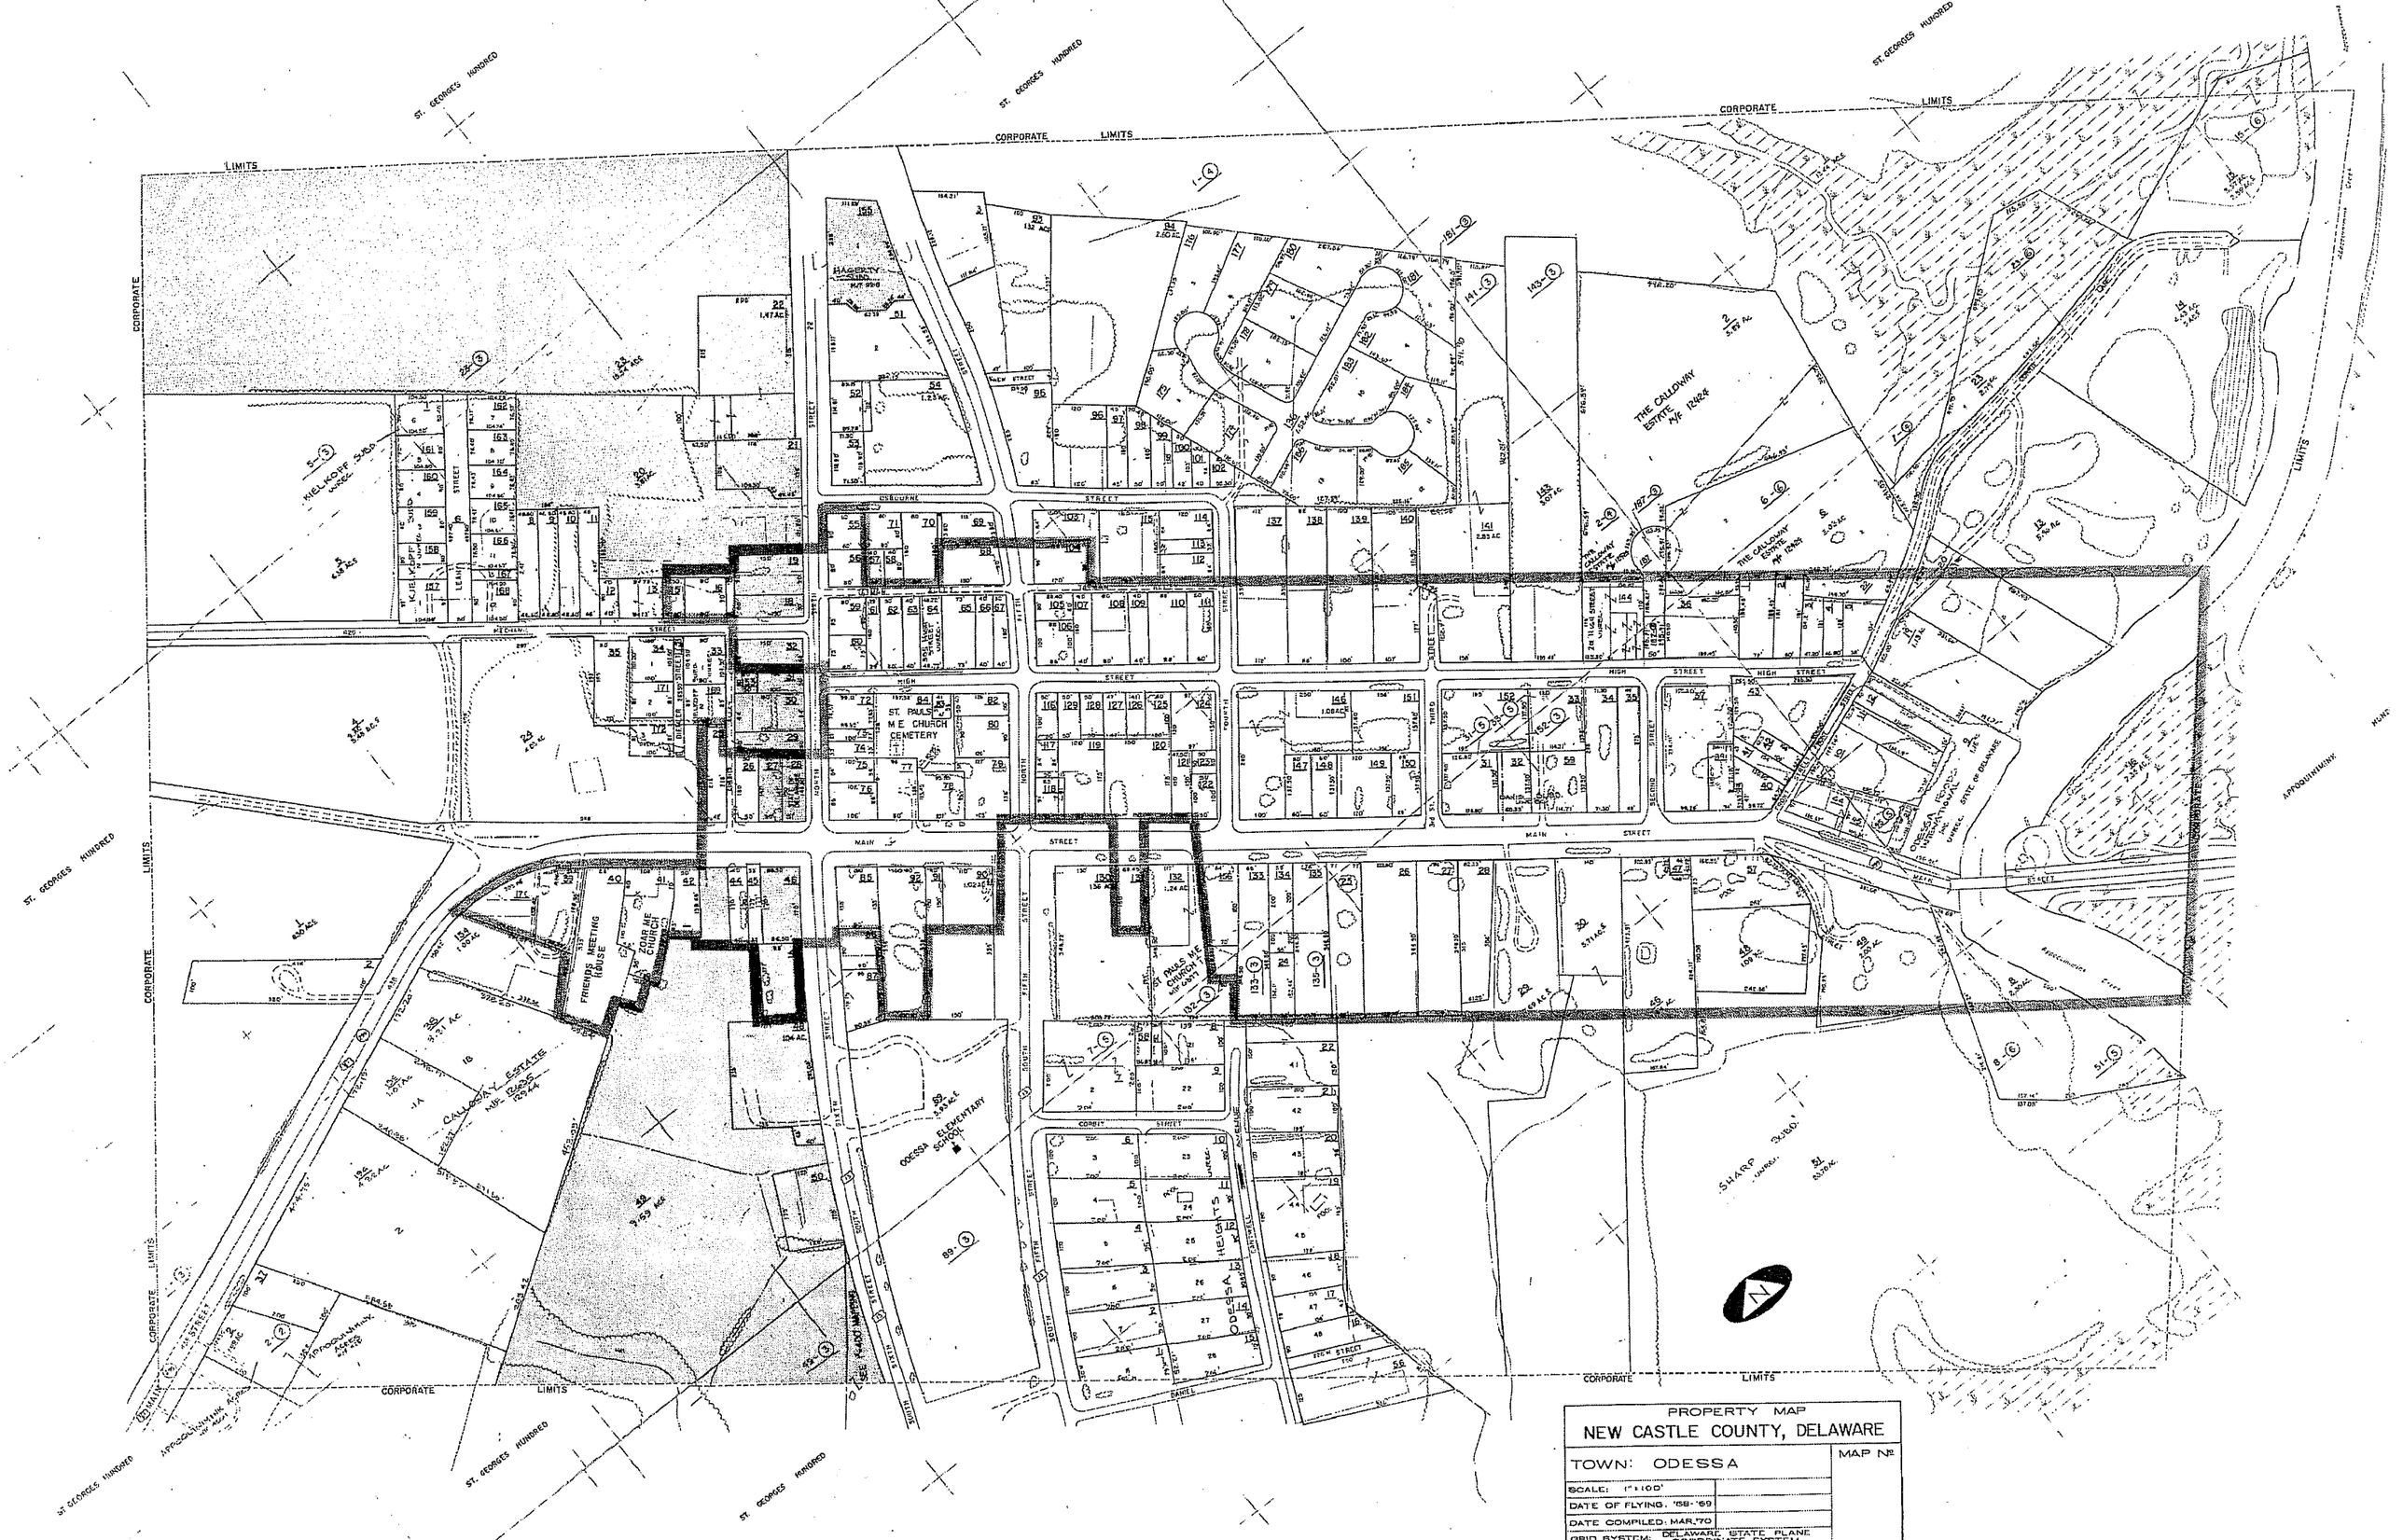
PROPERTY MAP
NEW CASTLE COUNTY, DELAWARE
TOWN: ODESSA
MAP Nº
SCALE: 1" = 100'
DATE OF FLYING: '58-'69
DATE COMPILED: MAR.'70
GRID SYSTEM: DELAWARE STATE PLANE
ST. GEORGES HUNDRED
CORPORATE LIMITS
APPOQUINIMINK
MAIN STREET
HIGH STREET
THE CALLOWAY ESTATE
ST. PAUL'S M E CHURCH CEMETERY
FRIENDS MEETING HOUSE
ZION M E CHURCH
ODESSA ELEMENTARY SCHOOL
ODESSA HEIGHTS
SHARP SCHOOL
KIELKOPF SCHOOL
CALLOWAY ESTATE
SEE PLAT NEXT PAGE